Produced by Tendring District Council under Crown Copyright and database right 2017.
Ordnance Survey Licence No. 100018684

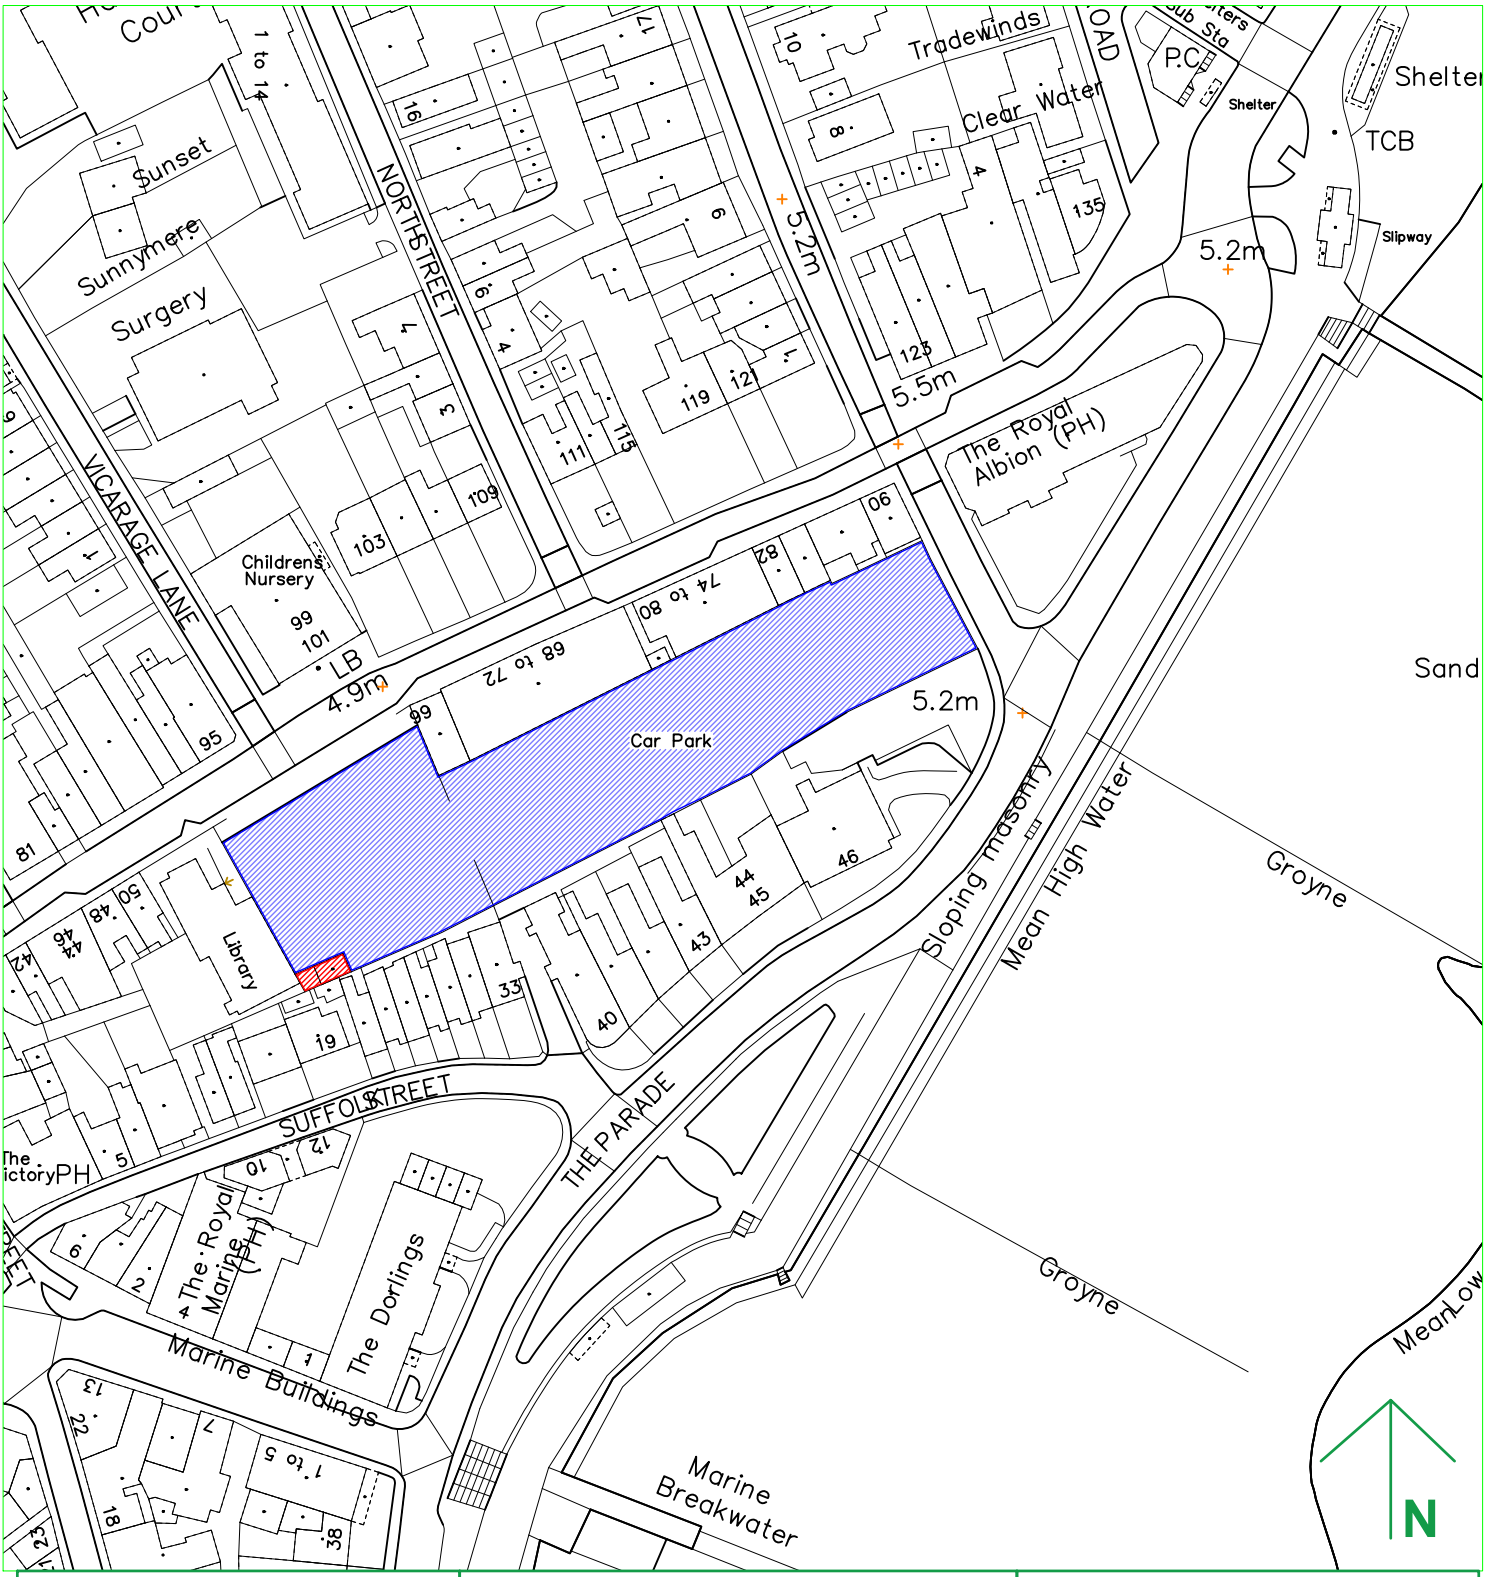

TENDRING DISTRICT COUNCIL

M. KNAPPETT
BA(hons). DMS.
CORPORATE DIRECTOR
CORPORATE SERVICES

Title
Walton Market Site, High Street Car Park, Walton on the Naze

Date: 27 June 2018

Scale: 1:1250

Drawn By: J. Wilkinson

Drawing No. & Revision
1 A