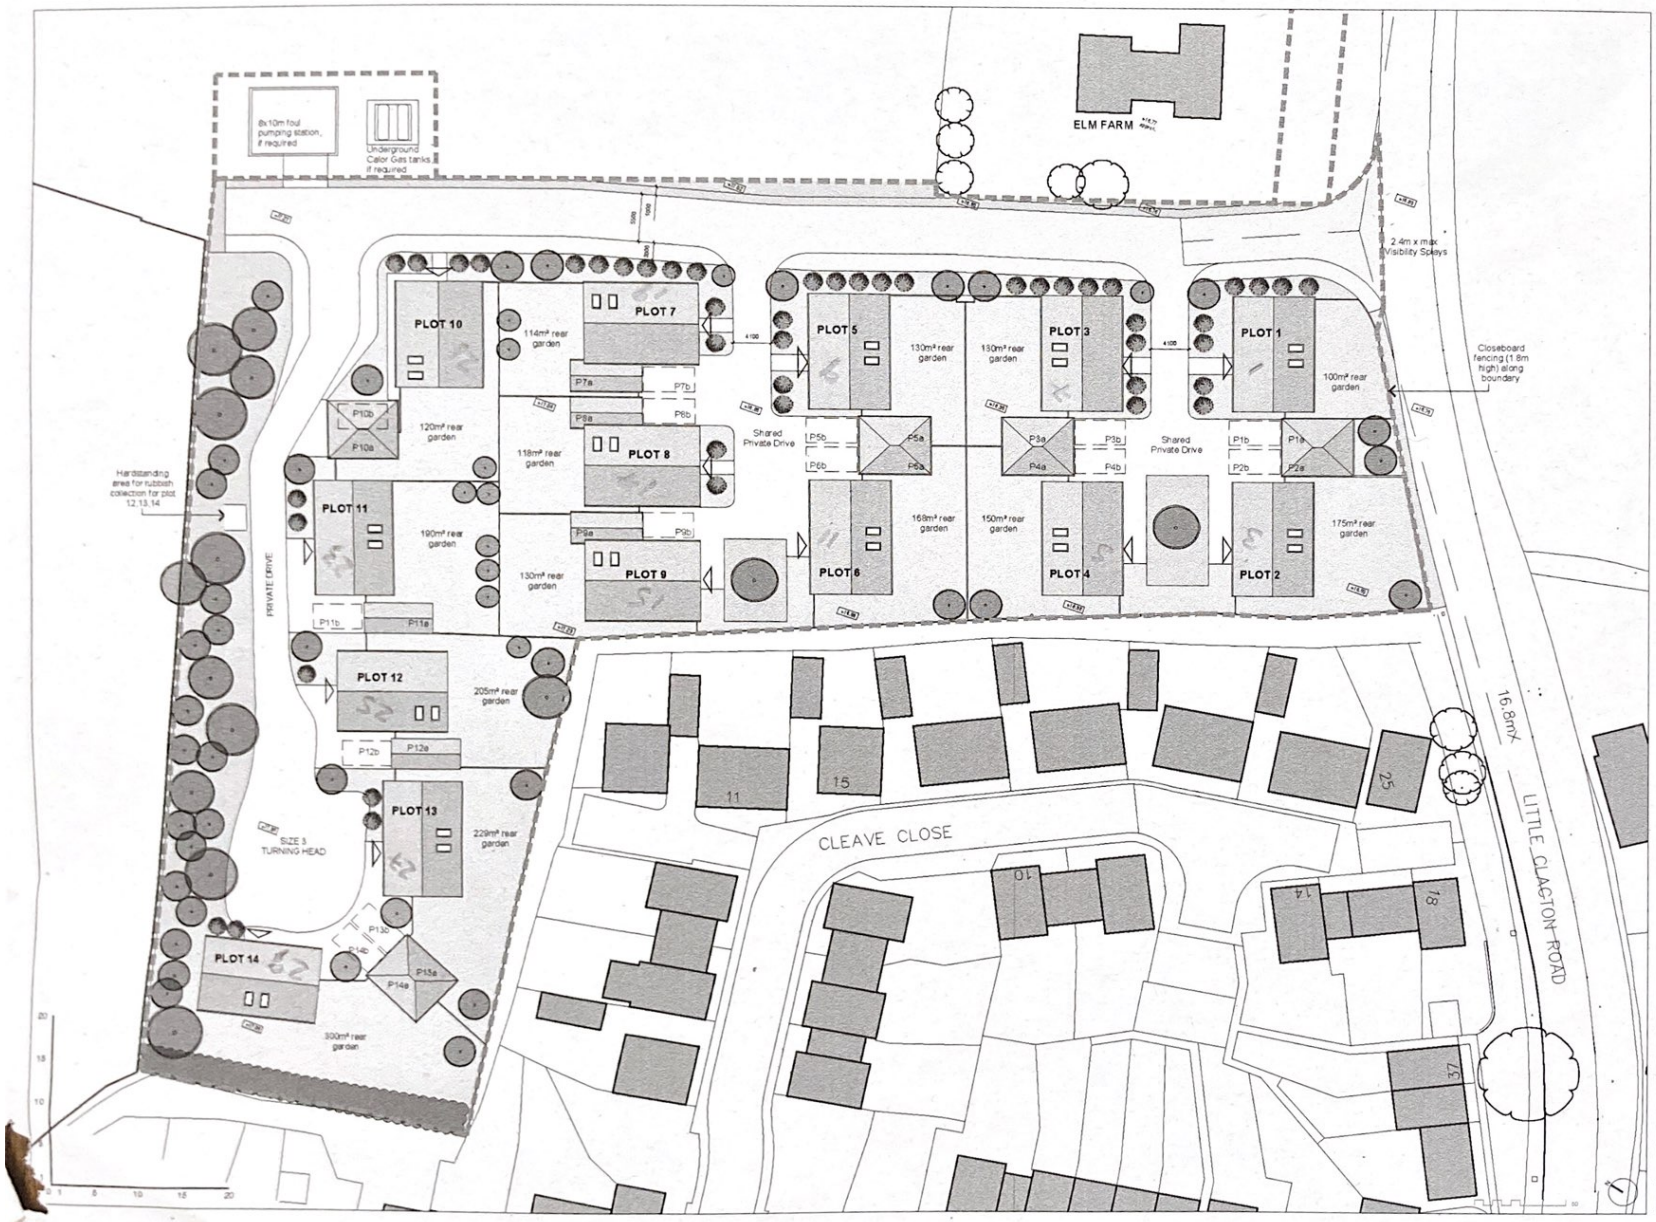

Copyright GROW Design Studio

Do not scale from this drawing. All dimensions to be checked on site prior to commencement of work. Check that this drawing is the latest revision, if in doubt ASK. This drawing is copyright, refer any discrepancy to GROW Design Studio Ltd. THIS PLAN HAS BEEN PREPARED FROM INFORMATION PROVIDED BY THE CLIENT AND FROM ORDNANCE SURVEY PLANS AND AS SUCH CANNOT BE RELIED UPON FOR ACCURACY OF SITE DIMENSIONS. The client is responsible for defining the correct boundaries and site ownership to GROW Design Studio Ltd. GROW Design Studio Ltd cannot be held responsible for subsequent land ownership disputes. © GROW Design Studio Ltd

DEVELOPMENT SCHEDULE

PLOT 1:
Bungalow Type 1, (HANDED) Material option B
Garage P1a: Type 1, Material option A

PLOT 2:
Bungalow Type 1 (HANDED), Material option B
Garage P2a: Type 1, Material option A

PLOT 3:
Bungalow Type 1, Material option A
Garage P3a: Type 1, Material option B

PLOT 4:
Bungalow Type 1, Material option A
Garage P4a: Type 1, Material option B

PLOT 5:
Bungalow Type 1, (HANDED) Material option B
Garage P5a: Type 1, Material option A

PLOT 6:
Bungalow Type 1 (HANDED), Material option B
Garage P6a: Type 1, Material option A

PLOT 7:
Bungalow Type 2, Material option A
Garage P7a: Type 2

PLOT 8:
Bungalow Type 2, Material option B
Garage P8a Type 2

PLOT 9:
Bungalow Type 2, Material option A
Garage P9a: Type 2

PLOT 10:
Bungalow Type 2, Material option B
Garage P10a&P10b: Type 3

PLOT 11:
Bungalow Type 1, (HANDED), Material option A
Garage P11a: Type 4

PLOT 12:
Bungalow Type 2, Material option A
Garage P12a: Type 4

PLOT 13:
Bungalow Type 1, (HANDED), Material option A
Garage P13a: Type 1, Material option A

PLOT 14:
Bungalow Type 1, (HANDED) Material option B
Garage P14a: Type 1, Material option A

Rev	Note	By	Date
F	Minor alterations	AF	22.04.18
E	Minor alterations	AJ	04.04.18
D	Planning application	AF	29.03.18
C	Layout refined as and to client's comments	AF	22.03.18
B	Bungalows amended and moved north	AJ	20.03.18
A	Main road moved north	AF	14.03.18

No1 The Matchyns,
London Road
Rivenhall End,
Witham, CM8 3HA
01376 **572688**
www.studiogrow.co.uk
studio@studiogrow.co.uk

GROW DESIGN STUDIO

Client
Tim Wild

Project
Elm Farm, Little Clacton

Drawing
Proposed Site Plan

Scale: 1:250 @ A1, 1:500@A3	Date: 09.03.2018
Drawn By: AF	Checked By: AJ
Job No: 0382	Status: Planning
Dwg No: 0382_100	Rev. No: F