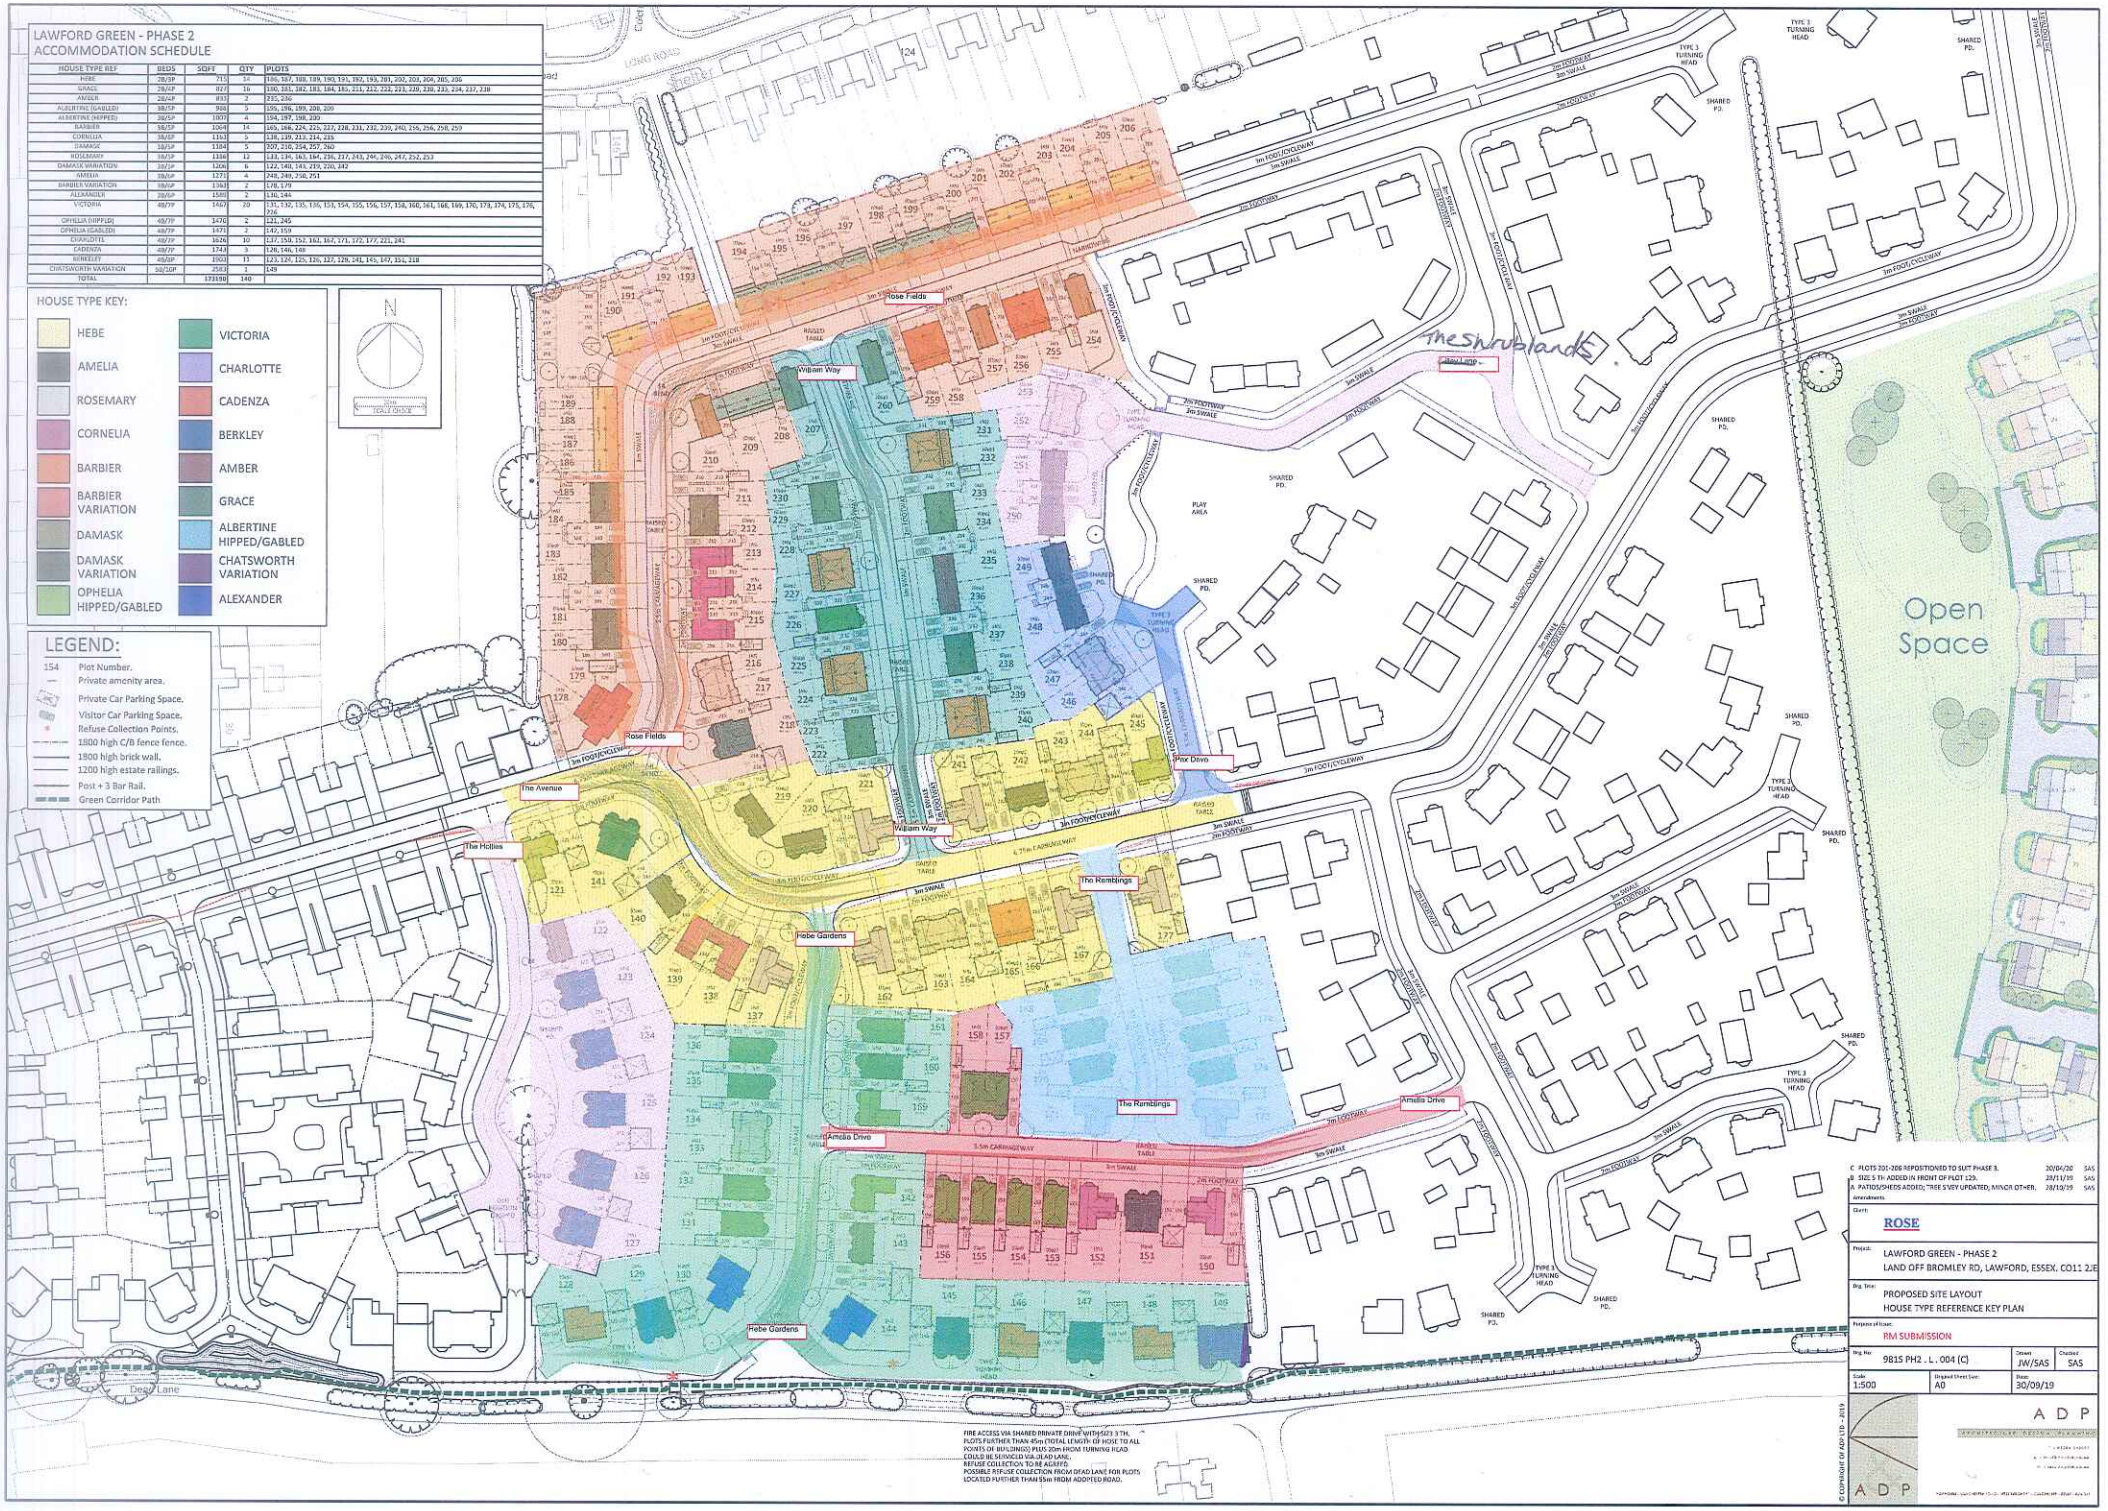

LAWFORD GREEN - PHASE 2
ACCOMMODATION SCHEDULE
HOUSE TYPE KEY:
HEBE
AMELIA
ROSEMARY
CORNELIA
BARBIER
BARBIER VARIATION
DAMASK
DAMASK VARIATION
OPHELIA HIPPED/GABLED
VICTORIA
CHARLOTTE
CADENZA
BERKLEY
AMBER
GRACE
ALBERTINE HIPPED/GABLED
CHATSWORTH VARIATION
ALEXANDER
LEGEND:
154 Plot Number.
Private amenity area.
Private Car Parking Space.
Visitor Car Parking Space.
Refuse Collection Points.
1800 high C/B fence fence.
1800 high brick wall.
1200 high estate railings.
Post + 3 Bar Rail.
Green Corridor Path
N
20m
SCALE 1:500
Rose Fields
William Way
The Avenue
The Hollies
Hebe Gardens
The Ramblings
Amelia Drive
Pax Drive
Dead Lane
Open Space
The Shrublands
FIRE ACCESS VIA SHARED PRIVATE DRIVE WITH SIZE 3 TH.
PLOTS FURTHER THAN 45m (TOTAL LENGTH OF HOSE TO ALL POINTS OF BUILDINGS) PLUS 20m FROM TURNING HEAD
COULD BE SERVICED VIA DEAD LANE.
REFUSE COLLECTION TO BE AGREED.
POSSIBLE REFUSE COLLECTION FROM DEAD LANE FOR PLOTS LOCATED FURTHER THAN 55m FROM ADOPTED ROAD.
C PLOTS 201-206 REPOSITIONED TO SUIT PHASE 3. 20/04/20 SAS
B SIZE 5 TH ADDED IN FRONT OF PLOT 129. 28/11/19 SAS
A PATIOS/SHEDS ADDED; TREE S'VEY UPDATED; MINOR OTHER. 28/10/19 SAS
Amendments
Client: ROSE
Project: LAWFORD GREEN - PHASE 2
LAND OFF BROMLEY RD, LAWFORD, ESSEX. CO11 2JE
Drg. Title: PROPOSED SITE LAYOUT
HOUSE TYPE REFERENCE KEY PLAN
Purpose of Issue: RM SUBMISSION
Drg. No: 9815 PH2 . L . 004 (C)
Drawn: JW/SAS
Checked: SAS
Scale: 1:500
Original Sheet Size: A0
Date: 30/09/19
A D P
© COPYRIGHT OF ADP LTD - 2019