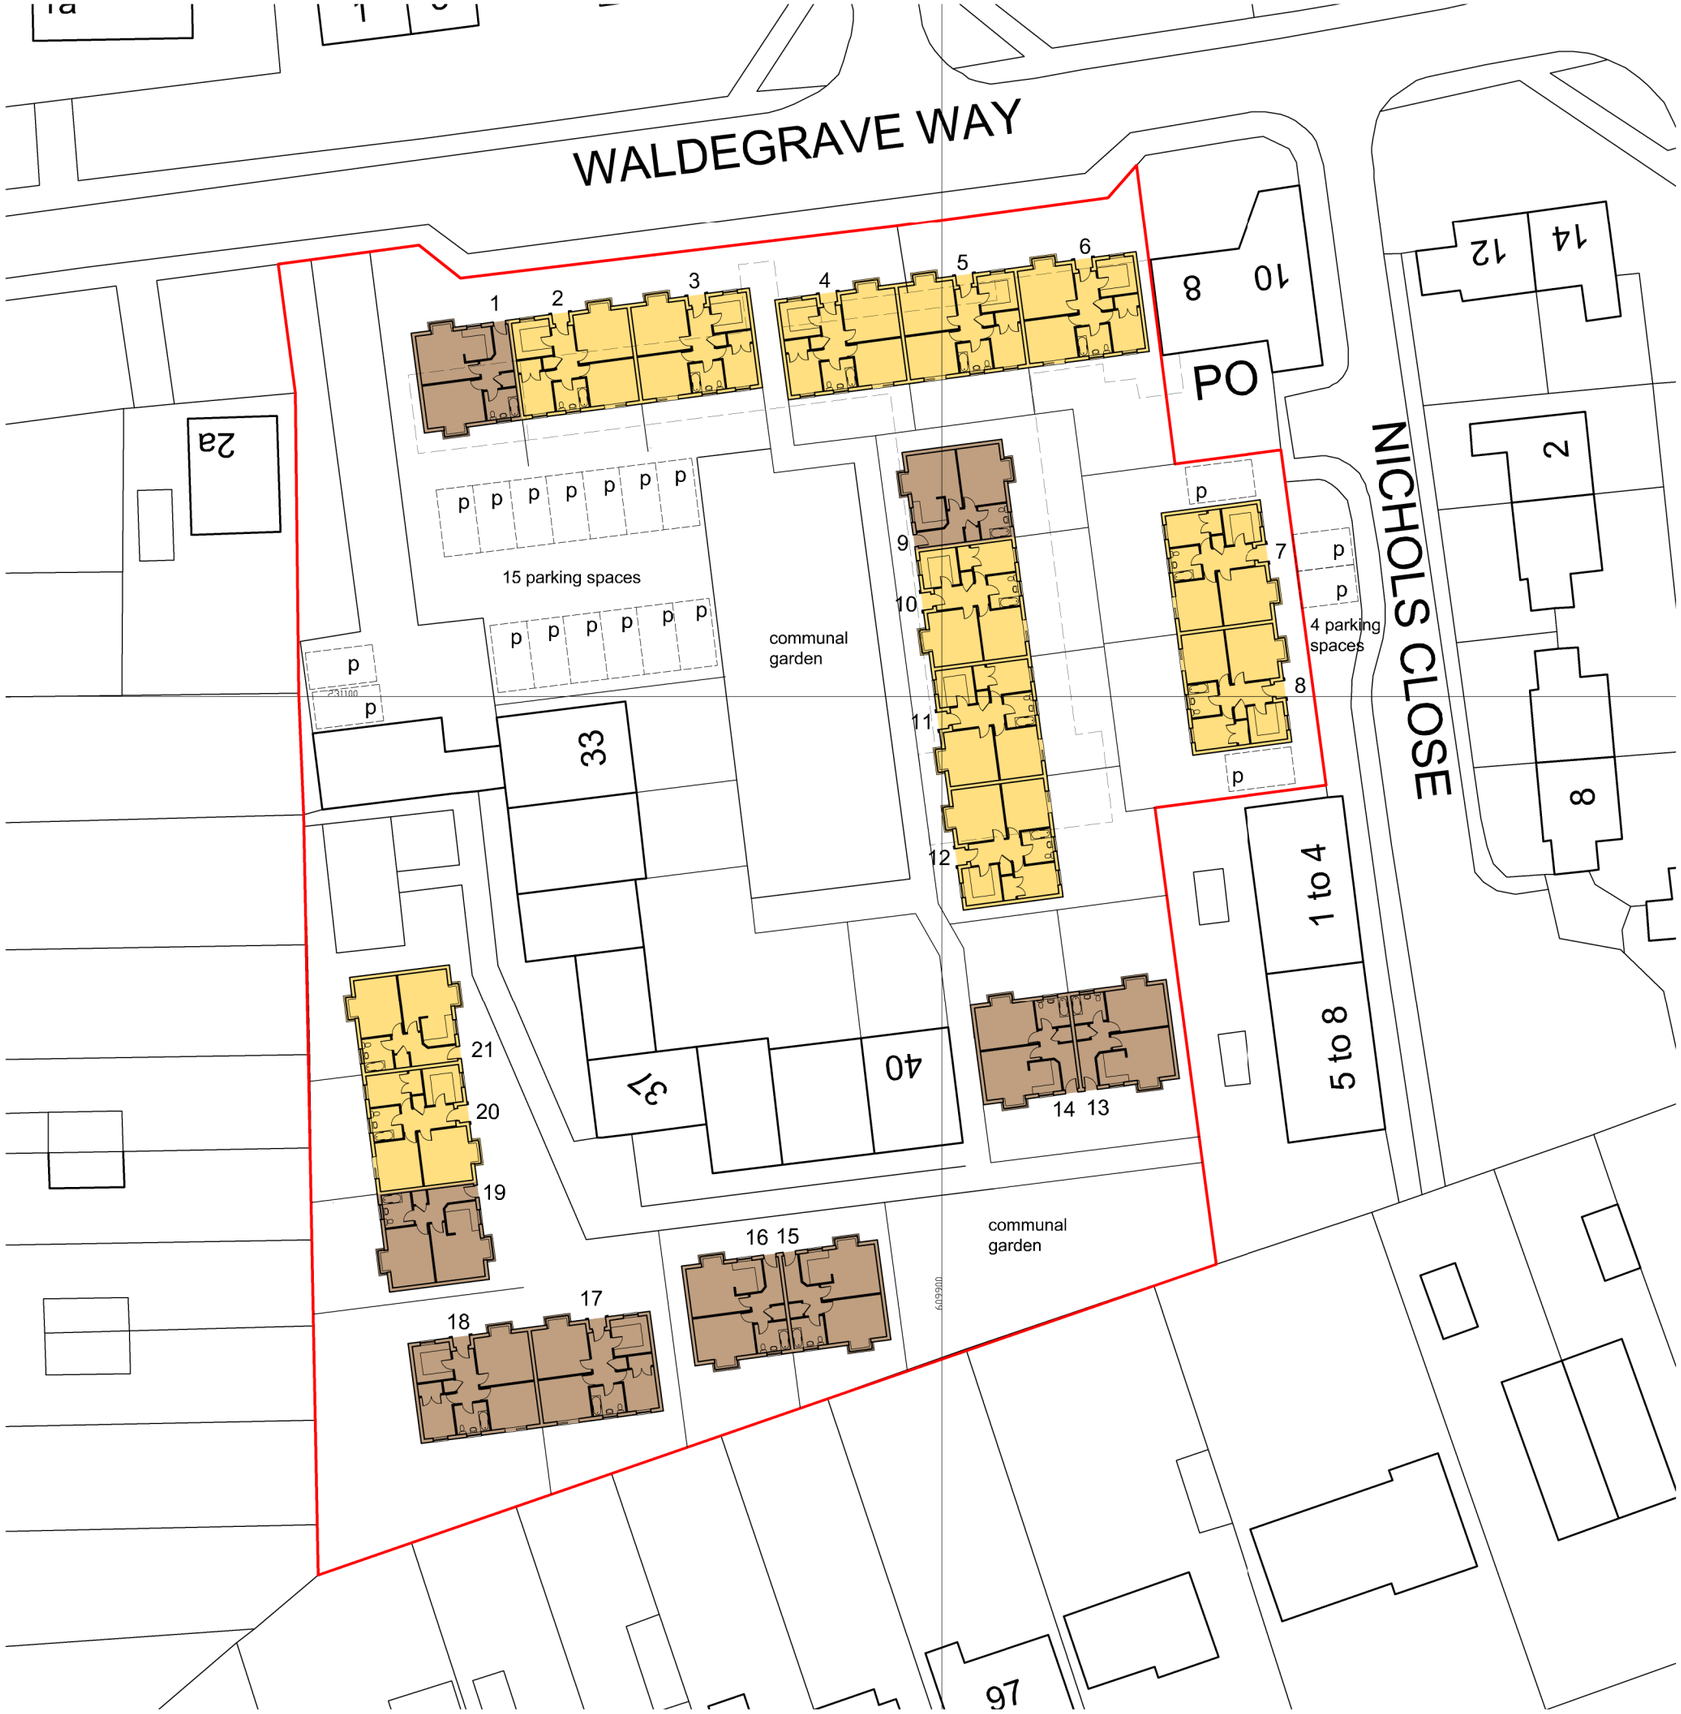


2 bed bungalow
73 sq.m
12 no.

1 bed bungalow
60 sq.m
9 No

0 5m 10m 15m 20m 25m

SCALE (1:500)

# Feasibility Study

Honeycroft
Waldergrave Way
Lawford
Essex

## Block Plan

Tim Snow Architects
9A High Street, Brightlingsea
Colchester, Essex CO7 0AE
tel: +44 (0)1206 308300
info@timsnowarchitects.co.uk

Scale 1: 500 @ A3
Date May 2017
Drawing No. 850/01

This drawing and design thereon is copyright and shall not be reproduced without written consent