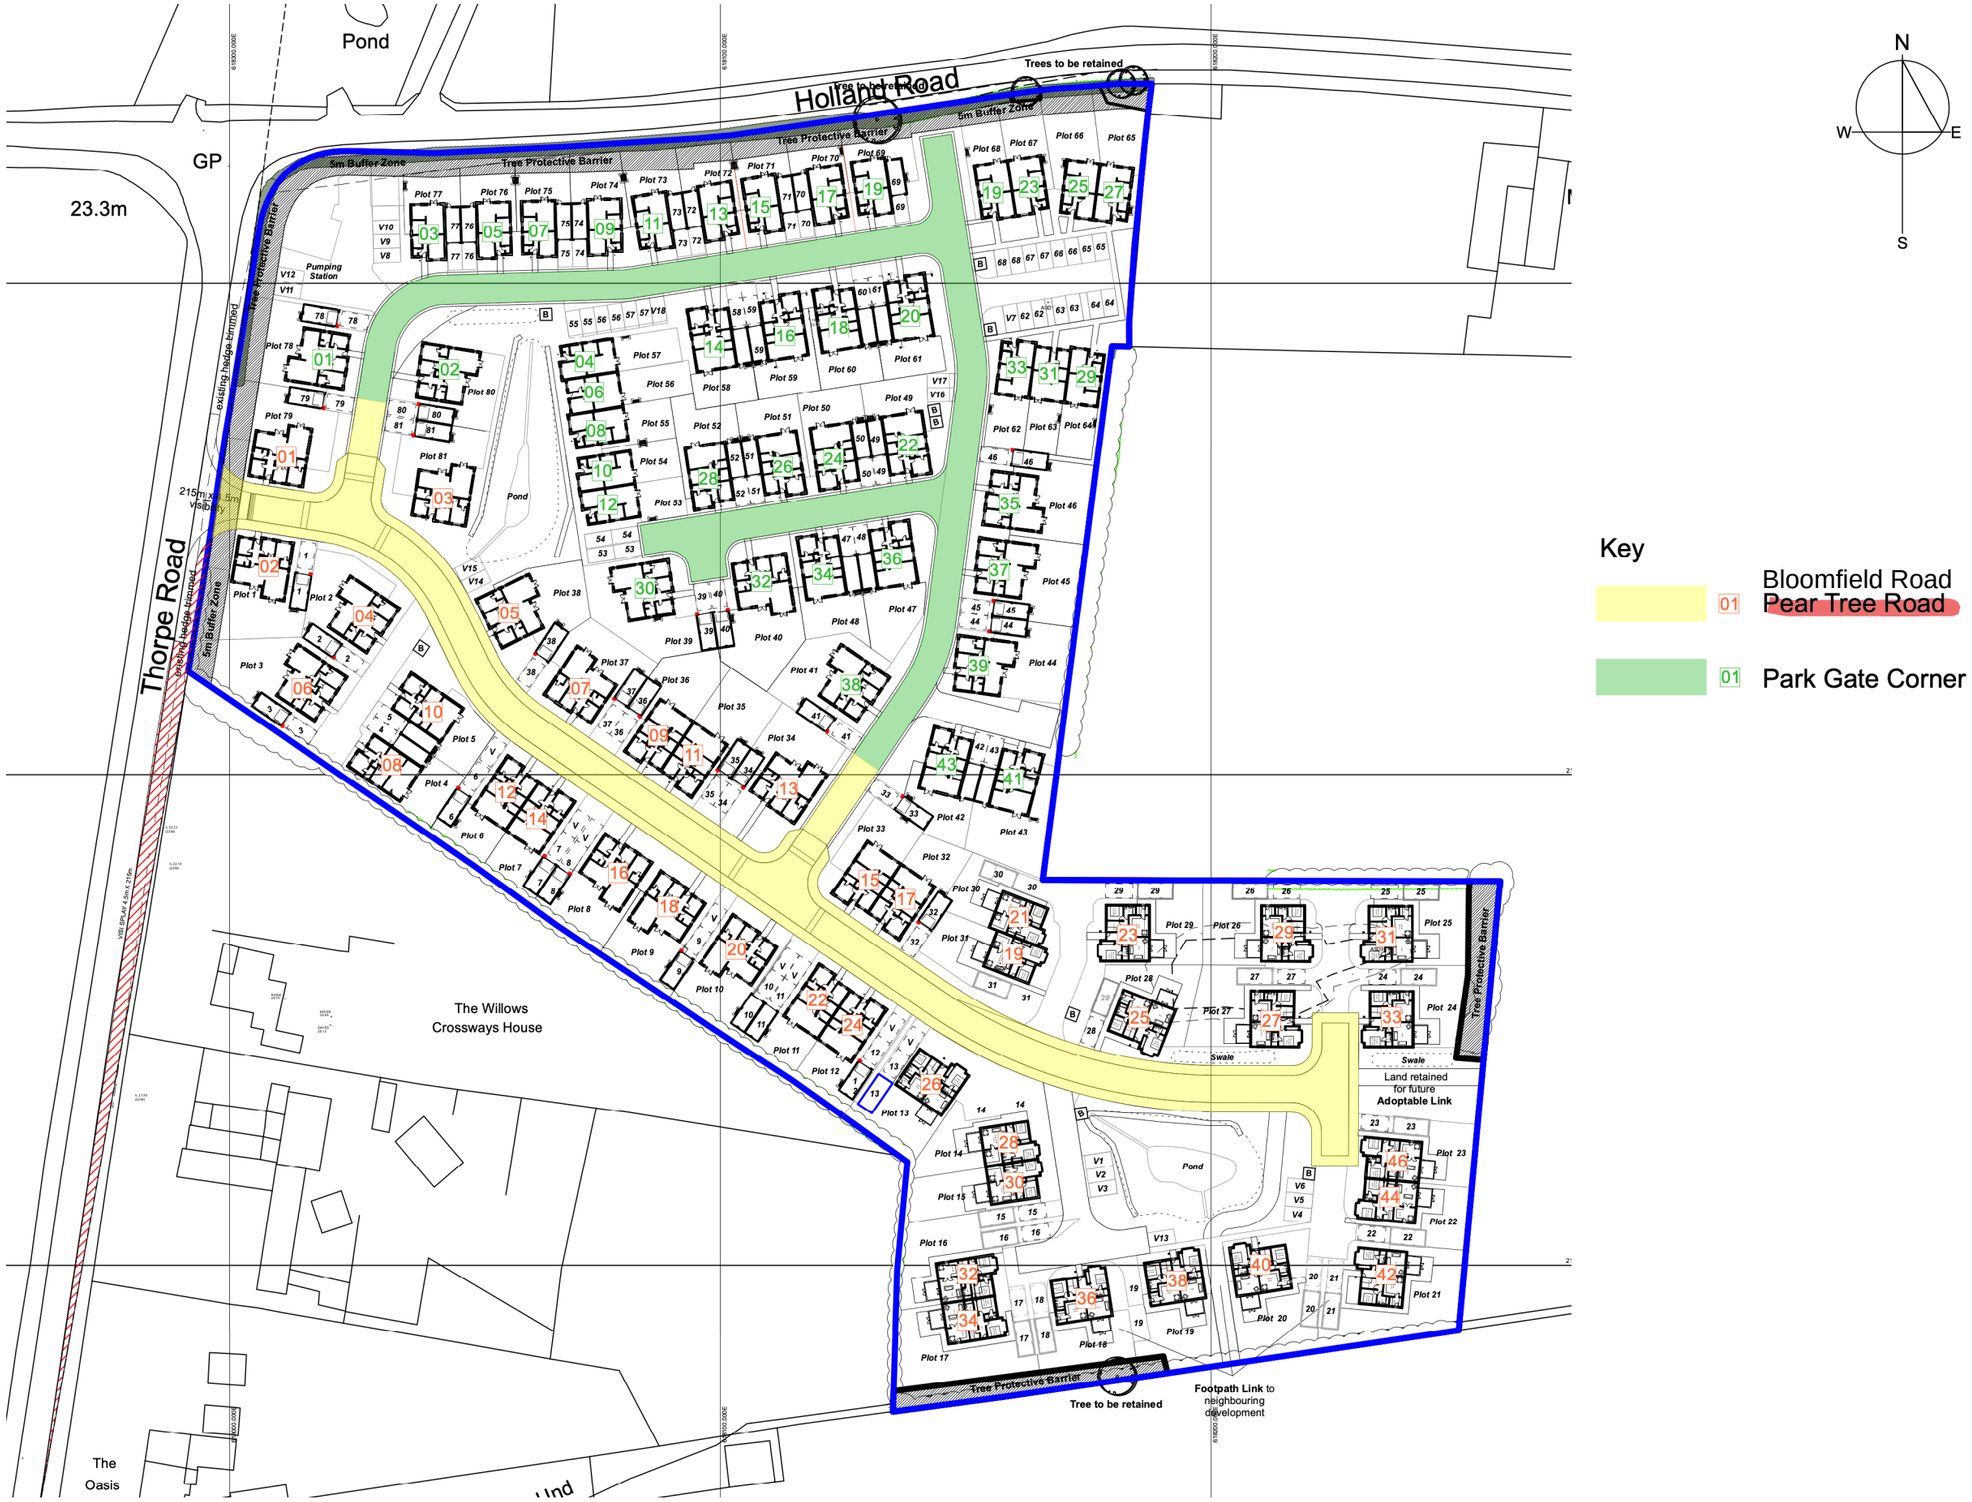

WINCER KIEVENAAR
CHARTERED ARCHITECTS

RIBA

Market Place / Hadleigh / Ipswich / Suffolk / IP7 5DN
T / 01473 827992 E / enquiries@wk-architects.co.uk
Do not scale from drawing; work to figured dimensions only.
Copyright © Wincer Kievenaar Architects Limited
5806_100_Conveyance plans.vwx

PROJECT Proposed Residential Development
OLD CHICKEN FARM, THORPE ROAD
LITTLE CLACTON, ESSEX, CO16 9RZ
CLIENT Oakland Country Homes

STATUS PRELIMINARY

TITLE Proposed Plot Numbering and Street Naming

SCALE 1:1250 SHEET SIZE

ISSUE DATE 19/07/2023

AUTHOR MR CHECK

REVISION	DESCRIPTION	DATE	DRAWN	CHECK
A	Road Names and Numbering Amended	14/11/2023	MR	

JOB No. 5806 | DRAWING No. 200 | REVISION A