


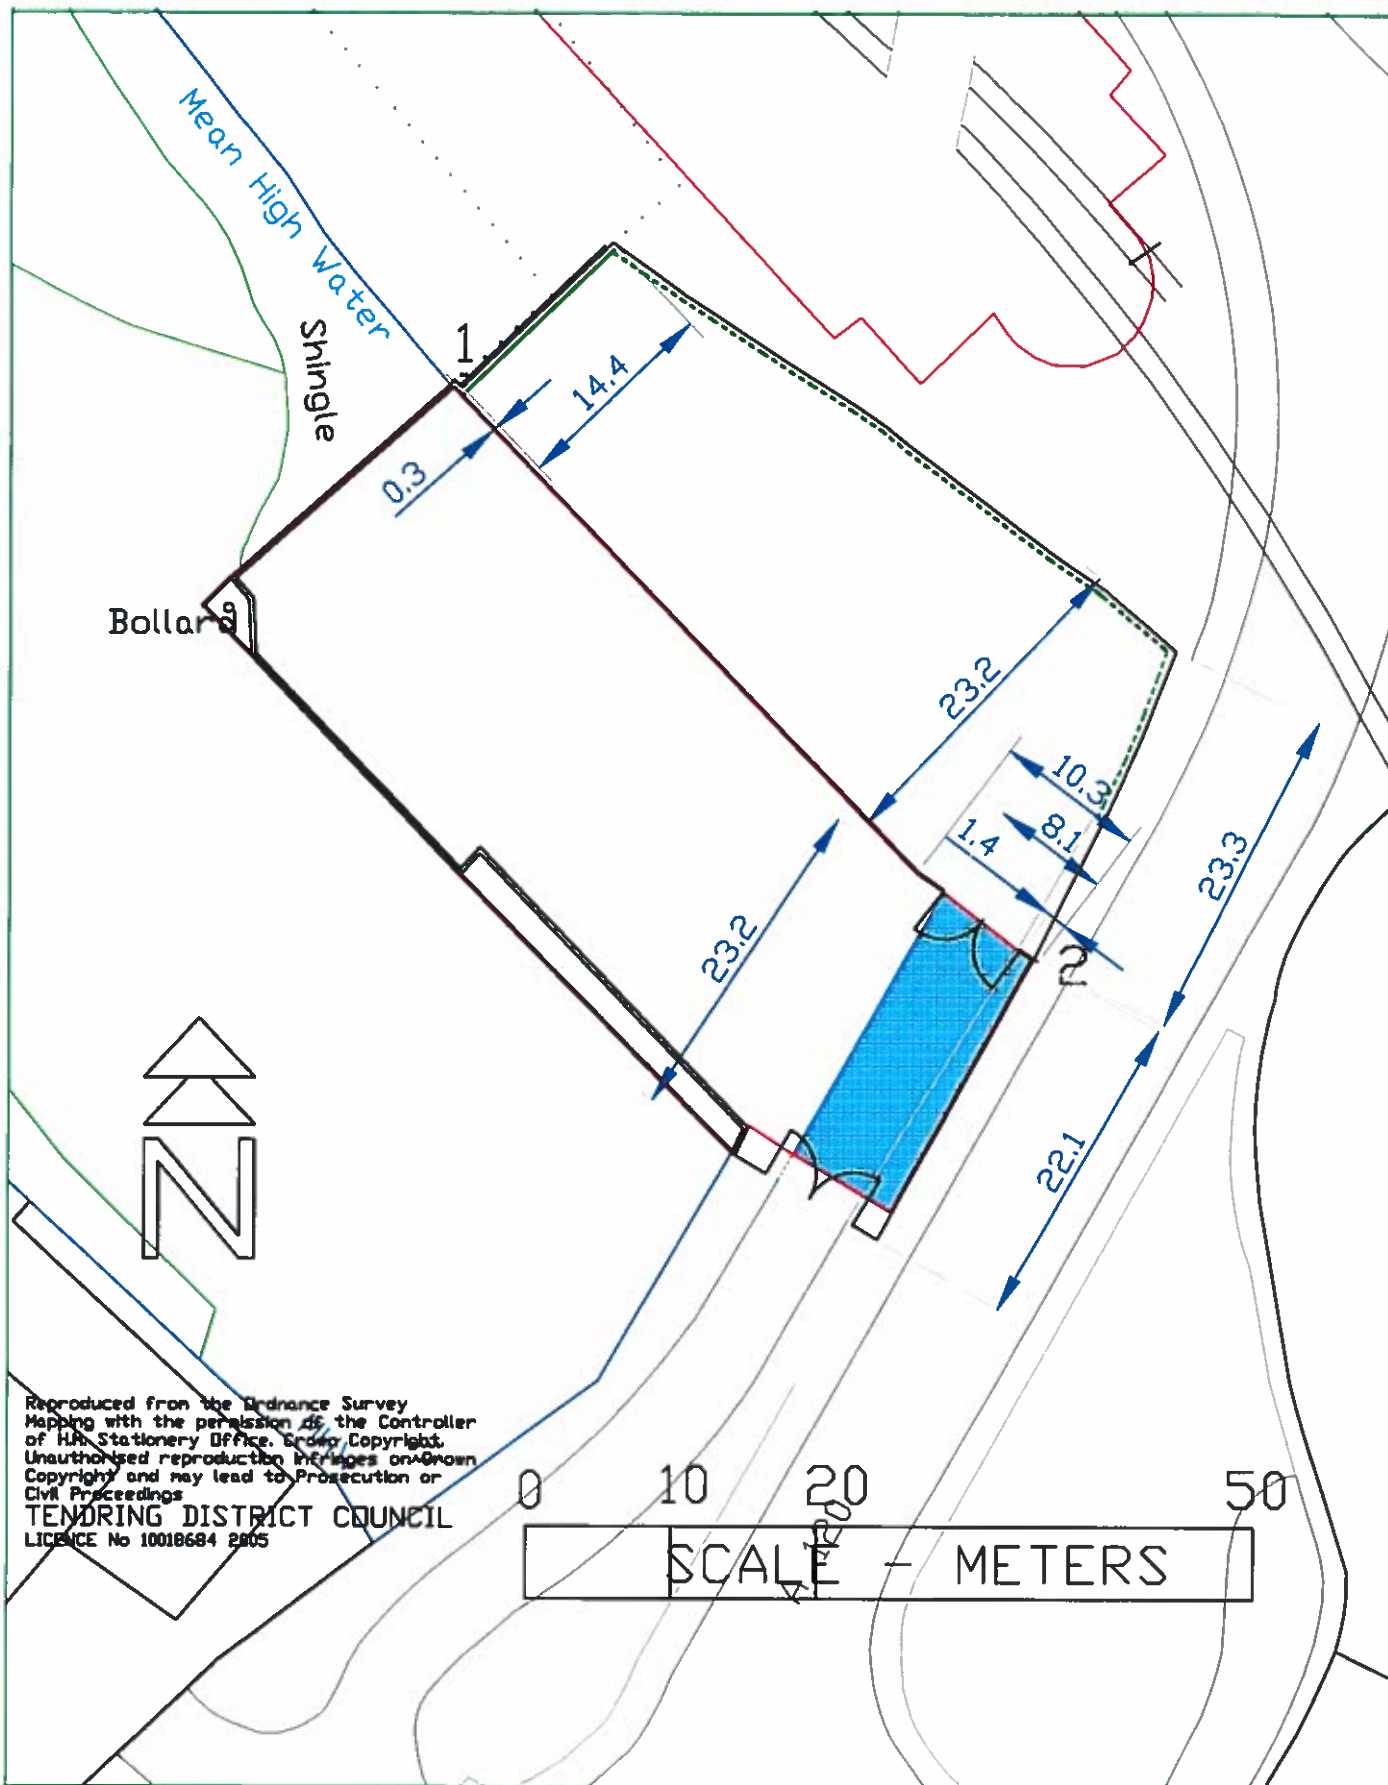

TENDRING DISTRICT COUNCIL

M. KNAPPETT
BA(hons), DMS.
HEAD OF CORPORATE PERFORMANCE

title: LAND ADJACENT GAS HOUSE
CREEK HARWICH

drawing: LEASE TO CCL

scale: 1:500

drawn by: A White

date: 17 July 2014

drwg.No.	revision
1	A